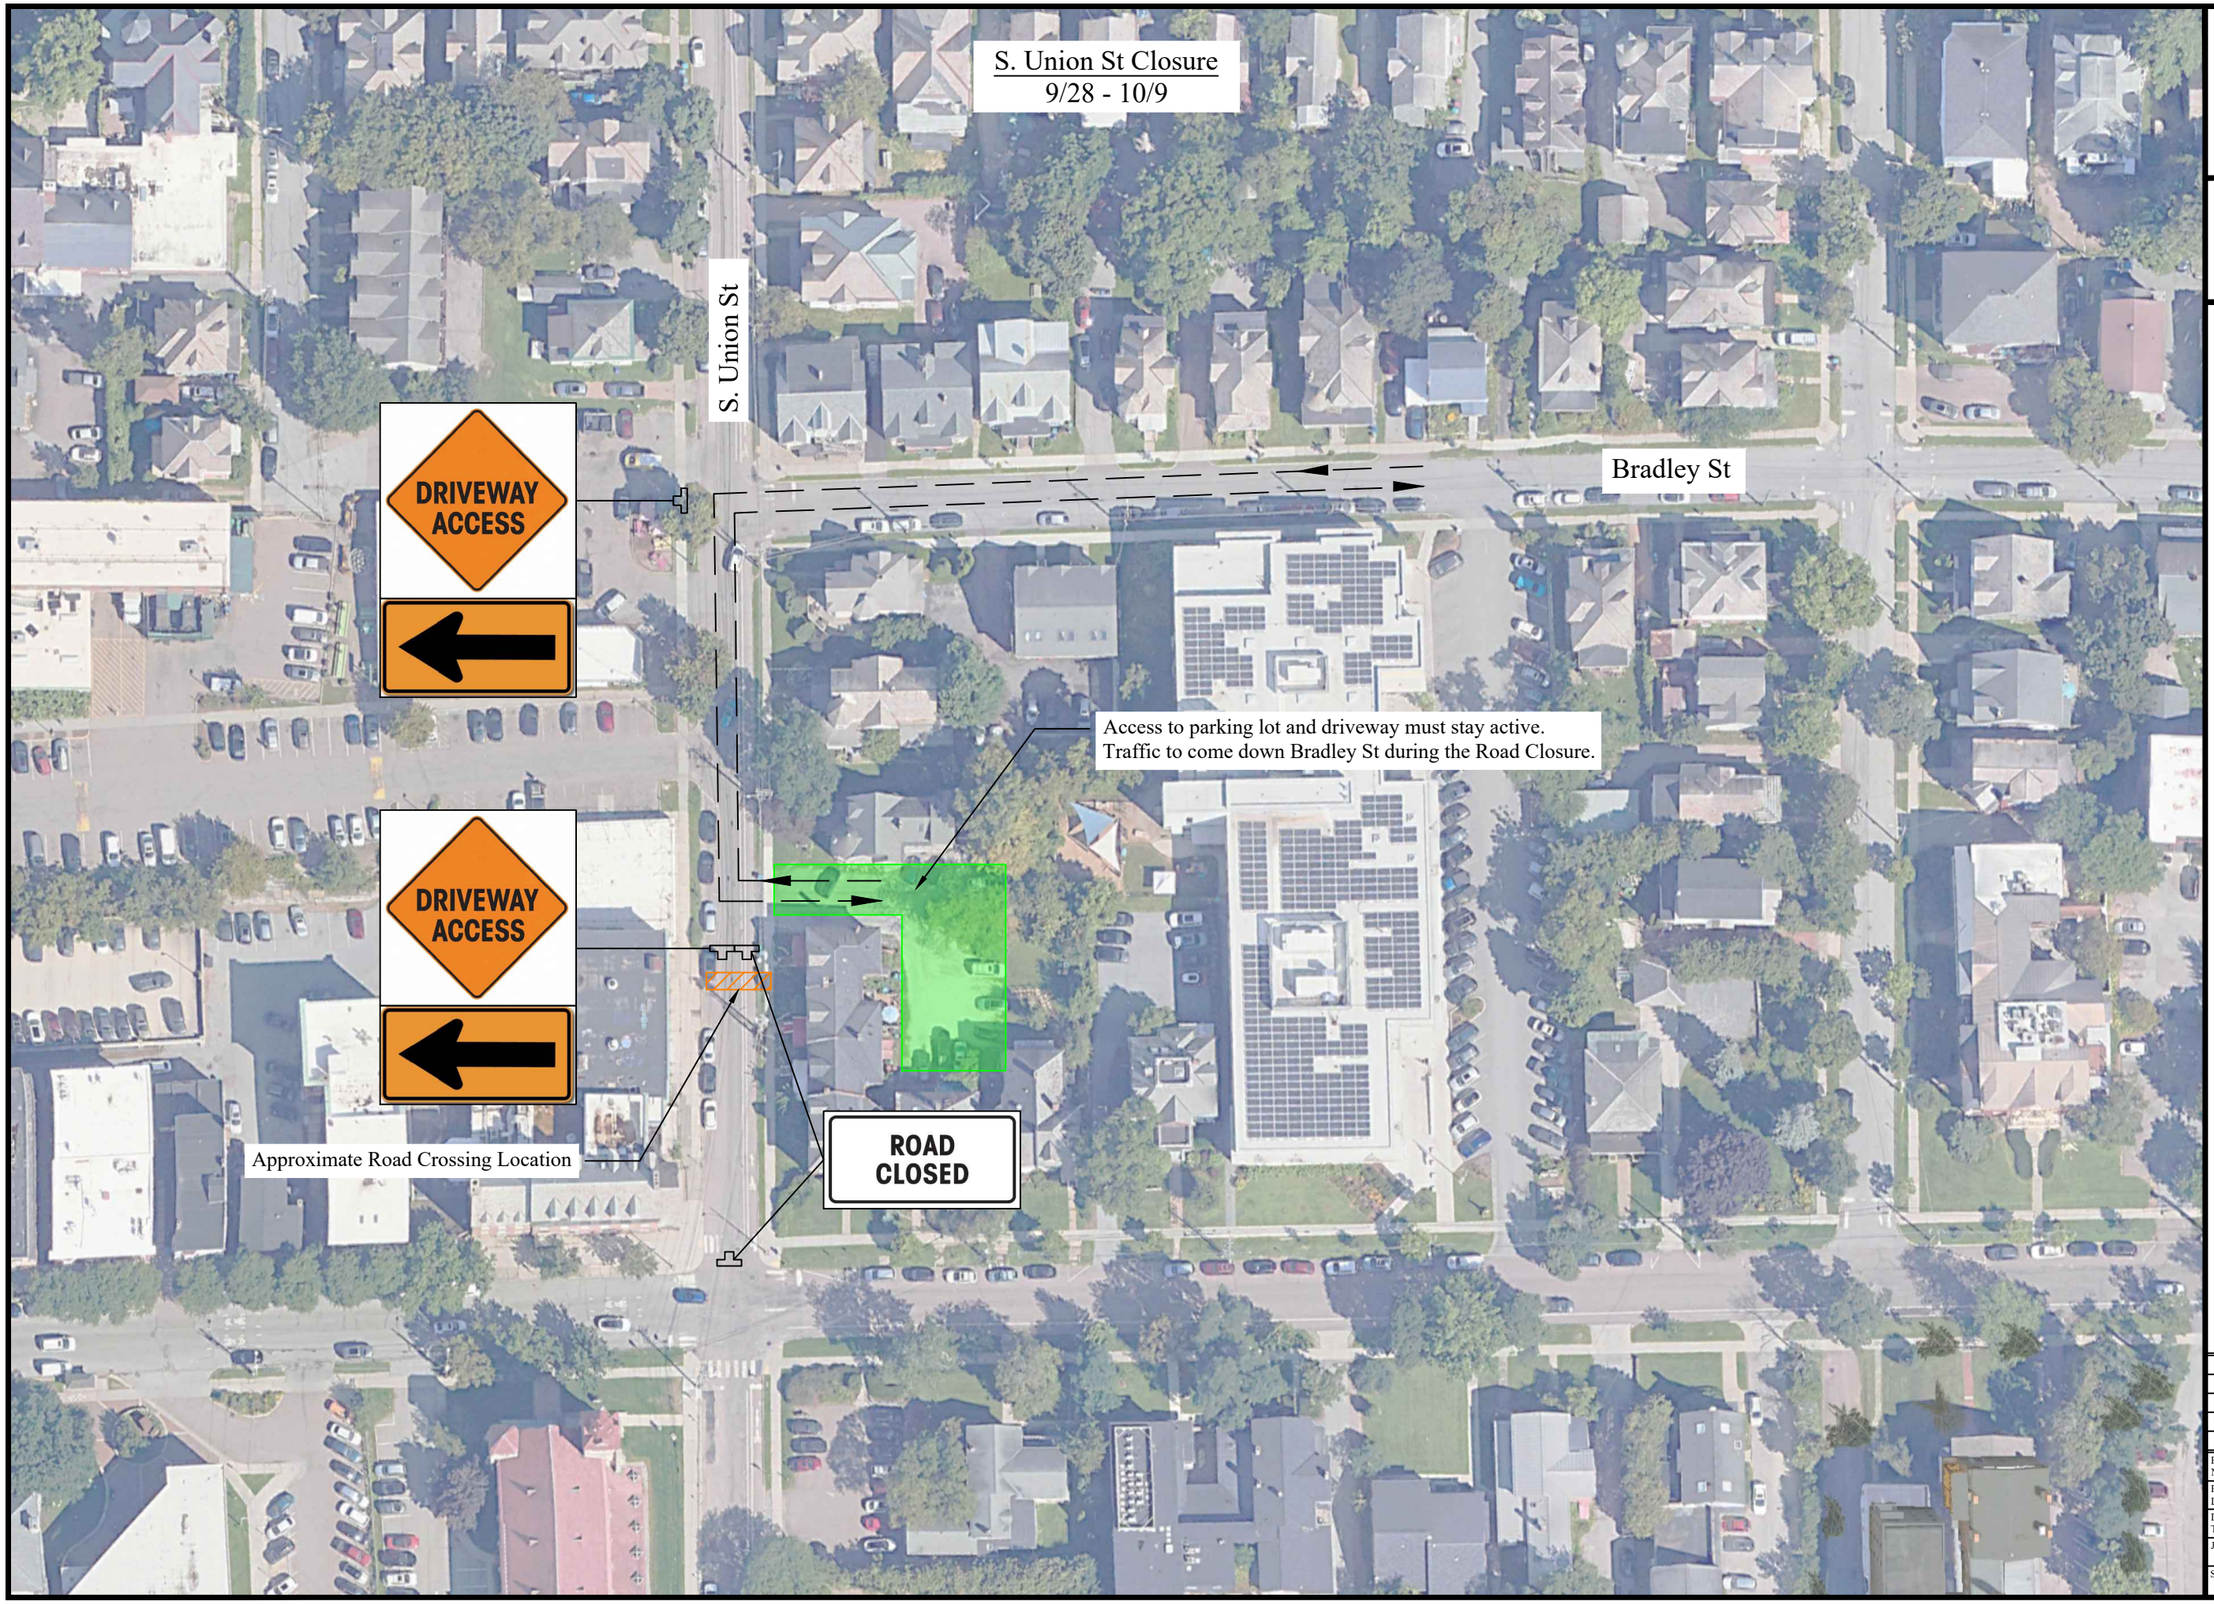


SD Ireland

193 Industrial Ave, Williston, VT 05495

P.O. Box 2286, South Burlington, VT 05407

Phone: (802) 658-0201 www.SDIreland.com

Note:
This shop drawing represents S.D. ireland's interpretation of the architects plans and specifications as well as our contract requirements for this project.

Prior to manufacture and production from this drawing all; dimensions, methods of construction, and existing conditions must be checked, revised and approved by S.D. Ireland's client.

IA

Rev.	Date	By	Description

Project Name:	266 S. Union St.		
Project Location:	Burlington, VT		
Drawing Title:	Traffic Control Plan		
Job #:		Date:	09/22/26
Scale:	N.T.S.	Page:	1 of 1